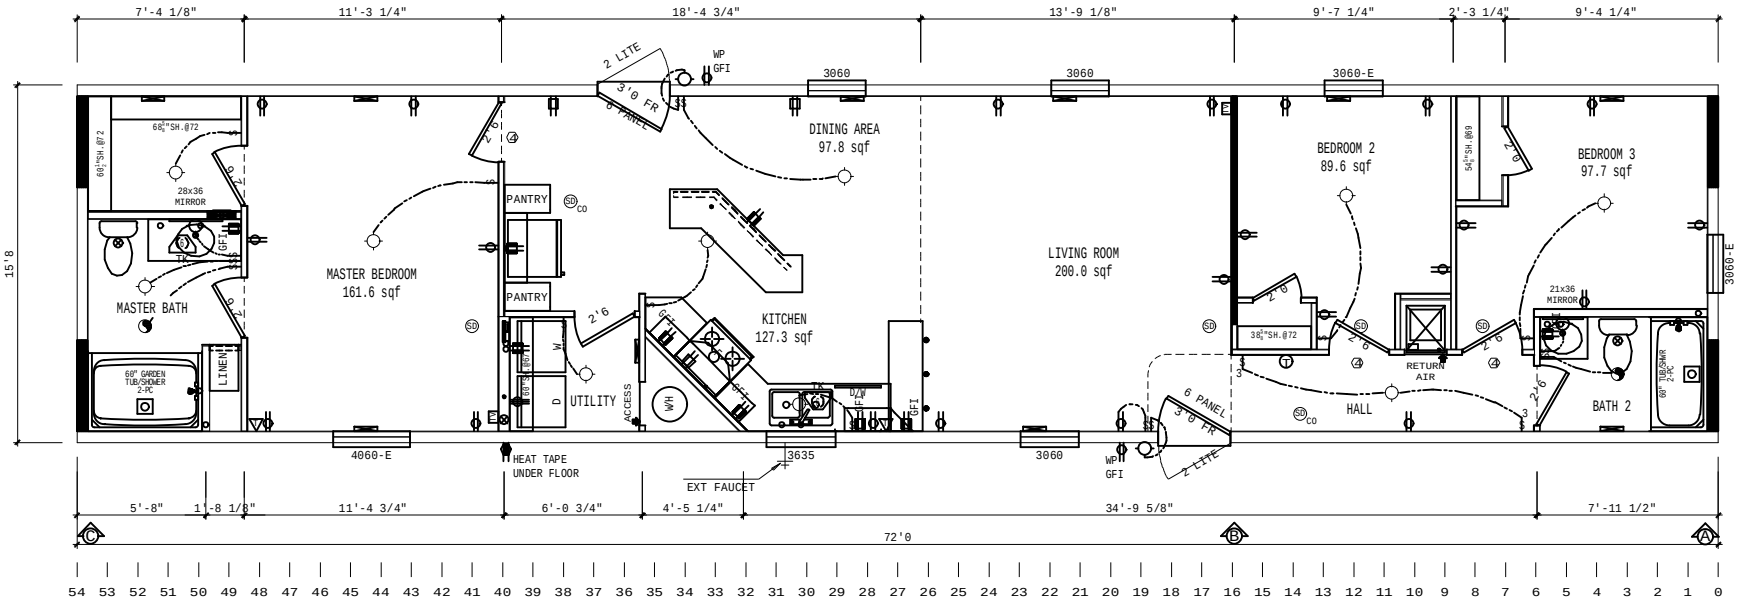

WIND-1		DIAPHRAGM = 172 PLF		DIAPHRAGM = PLF		DIAPHRAGM = PLF		DIAPHRAGM = PLF		DIAPHRAGM = PLF		DIAPHRAGM = PLF		DESIGN LOADS
SHEARWALL	DESIGN PLF	SHEAR AREA	JOISTS	SHEARWALL	DESIGN PLF	SHEAR AREA	JOISTS	SHEARWALL	DESIGN PLF	SHEAR AREA	JOISTS	SHEARWALL	DESIGN PLF	SHEAR AREA	JOISTS	SHEARWALL	DESIGN PLF	SHEAR AREA	JOISTS	SHEARWALL	DESIGN PLF	SHEAR AREA	JOISTS	WIND-ROOF PSF
A	210 PLF	48/48"	2	A				A				A				A				A				1-30
B	210 PLF	120"	2	B				B				B				B				B				
C	210 PLF	48/48"	2	C				C				C				C				C				
D				D				D				D				D				D				
E				E				E				E				E				E				
F				F				F				F				F				F				
G				G				G				G				G				G				

RETURN AIR REQUIREMENTS

1. 20"x16" GRILL REQUIRED
2. 4"x10" GRILL W/ 2 1/2" DOOR UNDERCUT
3. DOOR(S) MUST BE UNDERCUT 2 1/2" MIN.
4. 4"X24" OR 6"x14" GRILL REQUIRED

◇# INDICATES REQUIRED NUMBER OF STUDS IN COLUMN

◇F* THE * SPECIFIES THAT THERE CAN BE NO HOLES IN STUDS IN COLUMNS

BRAND	SERIES
SCHULT	MH16

CMH

REVISIONS	BY	DATE

GENERAL NOTES

- CEILING HEIGHT = 90.00
- REFER TO DAPIA PAGE MMP-2.0 FOR AREA LIGHT & VENT
- REFER TO DAPIA PAGE EL-1.2 FOR ELEC. SYMBOL & BRANCH CIRCUIT NUMBER
- FLOOR FRAMING SPACING = 16
- TOTAL WINDOW SQFT = 88.17

DRAWING TITLE

MASTER PLAN

MODEL NAME	SQ. FT.
2010 GM SPECIAL	1128

PLANT	DESCRIPTION	MODEL NO.
954	16X72 3BR-2BA	R7616-414

DRAWN BY	ORIG. DATE	DATE PRINTED	SHEET NO.
SSM	01/27/2010	02/04/2010	1-1

PDF created with pdfFactory trial version www.pdffactory.com